


ERZİN - TAYSEB

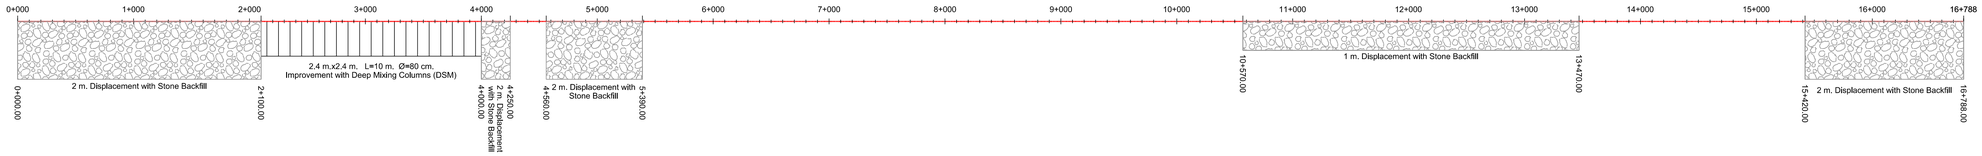


OSB-PORT

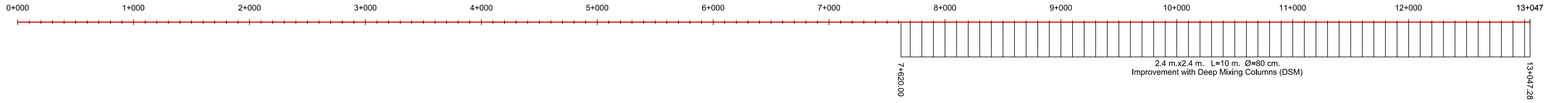

YUKARIBURNAZ - PORT

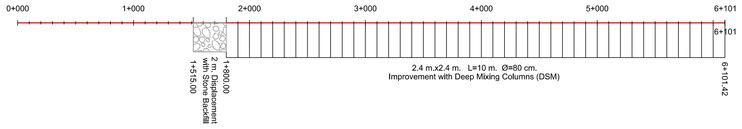

OSB-YUKARIBURNAZ

 

T.C. MINISTRY OF TRANSPORT AND INFRASTRUCTURES
GENERAL DIRECTORATE OF INFRASTRUCTURE INVESTMENTS

ENGINEERING DESIGN REVIEW, PREPARATION OF BIDDING DOCUMENTS FOR CIVIL WORKS, AND CONSTRUCTION SUPERVISION OF LAST-MILE RAIL CONNECTIVITY INFRASTRUCTURE IN TURKEY'S ÇUKUROVA REGION AND İSKENDERUN BAY

GENERAL DIRECTORATE OF INFRASTRUCTURE INVESTMENTS

☐ ONAYLANMAMIŞTIR / NOT TO BE APPROVED ☐ ŞARTLI ONAYLANMIŞTIR / CONDITIONALLY APPROVED

İNCELEYEN / REVIEWED BY	ŞUBE MÜDÜRÜ / DEPARTMENT MANAGER	DAİRE BAŞKANI / HEAD OF DEPARTMENT	GENEL MÜDÜR / GENERAL MANAGER
.../.../.....	.../.../....	.../.../....	.../.../....

DANIŞMAN / CONSULTANT

Tasarım / Designed By	Çizen / Drawn By	Kontrol / Checked By	Onay / Approved By
.../.../....	.../.../....	.../.../....	.../.../....

Pafta Adı / Drawing Title

GEOLOGICAL AND GEOTECHNICAL PLAN
ITINERARY

Aşama Türü / Phase Type	KESİN
Tarih / Date	2023
Ölçek / Scale	-

Pafta No / Drawing No

Proje Kodu / Project Code	İdare Kodu / Agency Code	Lokasyon Kodu / Location Code	Kısa Kodu / Acronym Code	Disiplin Kodu / Discipline Code	Pafta No / Drawing No	Tasarım Aşa. / Design Ph.	Revizyon / Revision
CKR	AYGM	-	JEO	GZG	002	K	000

Pafta / Sheet